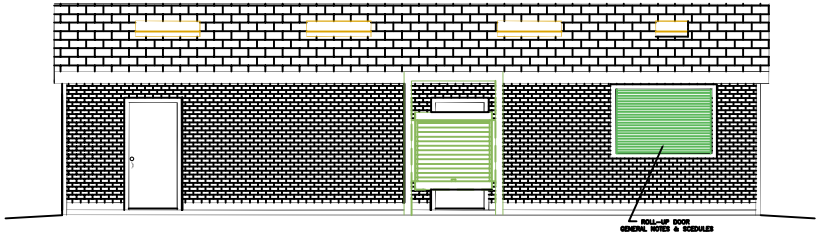

FRONT ELEVATION

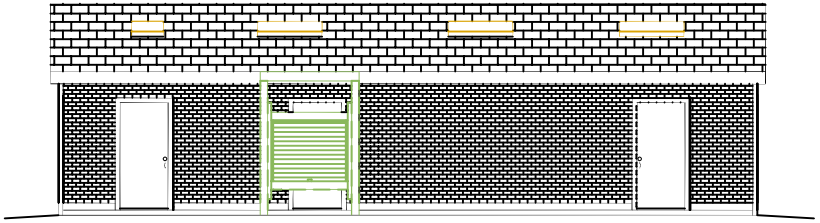

REAR ELEVATION

NOTE:
LANDINGS, WALKWAYS AND RAMPS ARE TO BE SUPPLIED AND INSTALLED BY OTHERS AS REQUIRED TO MEET LOCAL HANDICAP ACCESSIBILITY REQUIREMENTS.

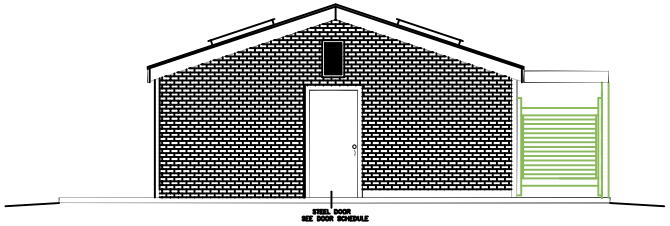

END ELEVATION @ CHASE DOOR

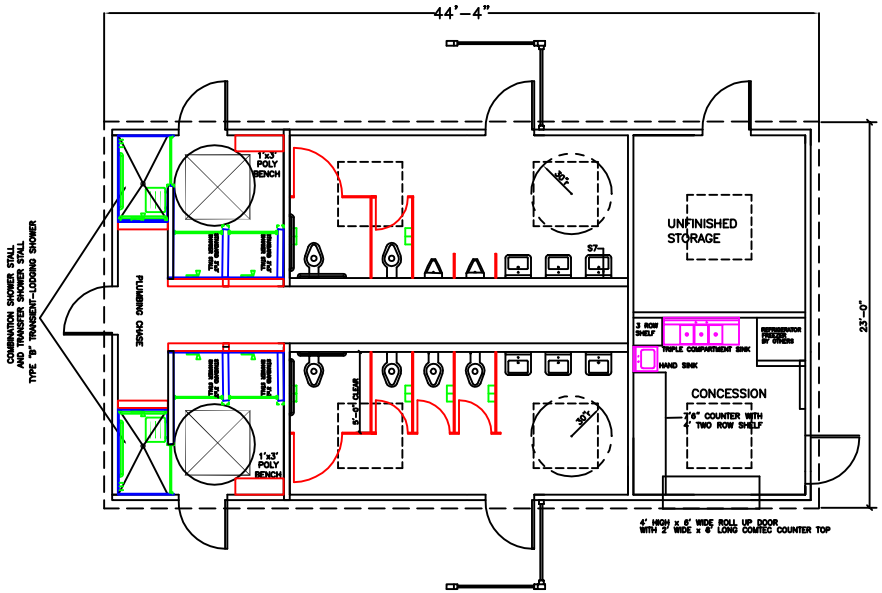

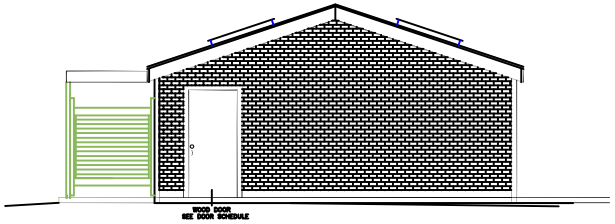

END ELEVATION

KNEPSHIELD
HUNTER COMPANY
#10 HUNTER TRAIL
P.O. BOX 899
LAGRANGE, KY 40031
800-626-6530

◊ SYMBOL: SUPPLIED BY MANUFACTURER AND INSTALLED BY OTHERS.
◊ SYMBOL: SUPPLIED AND INSTALLED BY OTHERS.

SHEET TITLE

PROJECT NAME

PROJECT LOCATION

This print is the property of Hunter Knepshield Company, and is not to be used, copied or reproduced without their expressed written permission. This information is confidential and proprietary to Hunter Knepshield Company and is not to be revealed or distributed to others without the permission of Hunter Knepshield Company or used in any manner detrimental to the interest of Hunter Knepshield Company.

IMPORTANT
Note: it is the responsibility of the owner to verify that these plans meet or exceed all governing codes. It is also the responsibility of the owner to obtain plan approvals and all such permits by all governing agencies.

DRAWN	CHECKED	APPROVED	DATE	SCALE
BDG	TKII		05/30/06	1/8"=1' @ "B" SIZE

REVISIONS

MARK	DESCRIPTION	DATE

FILE NAME
HK-80

MODEL #
DW86-4423-CON-SH6

PROJECT ENGINEER

SHEET

OF